IF THIS SHEET IS NOT 24 X 36 IT IS A REDUCED SCALE PRINT - SCALE ACCORDINGLY

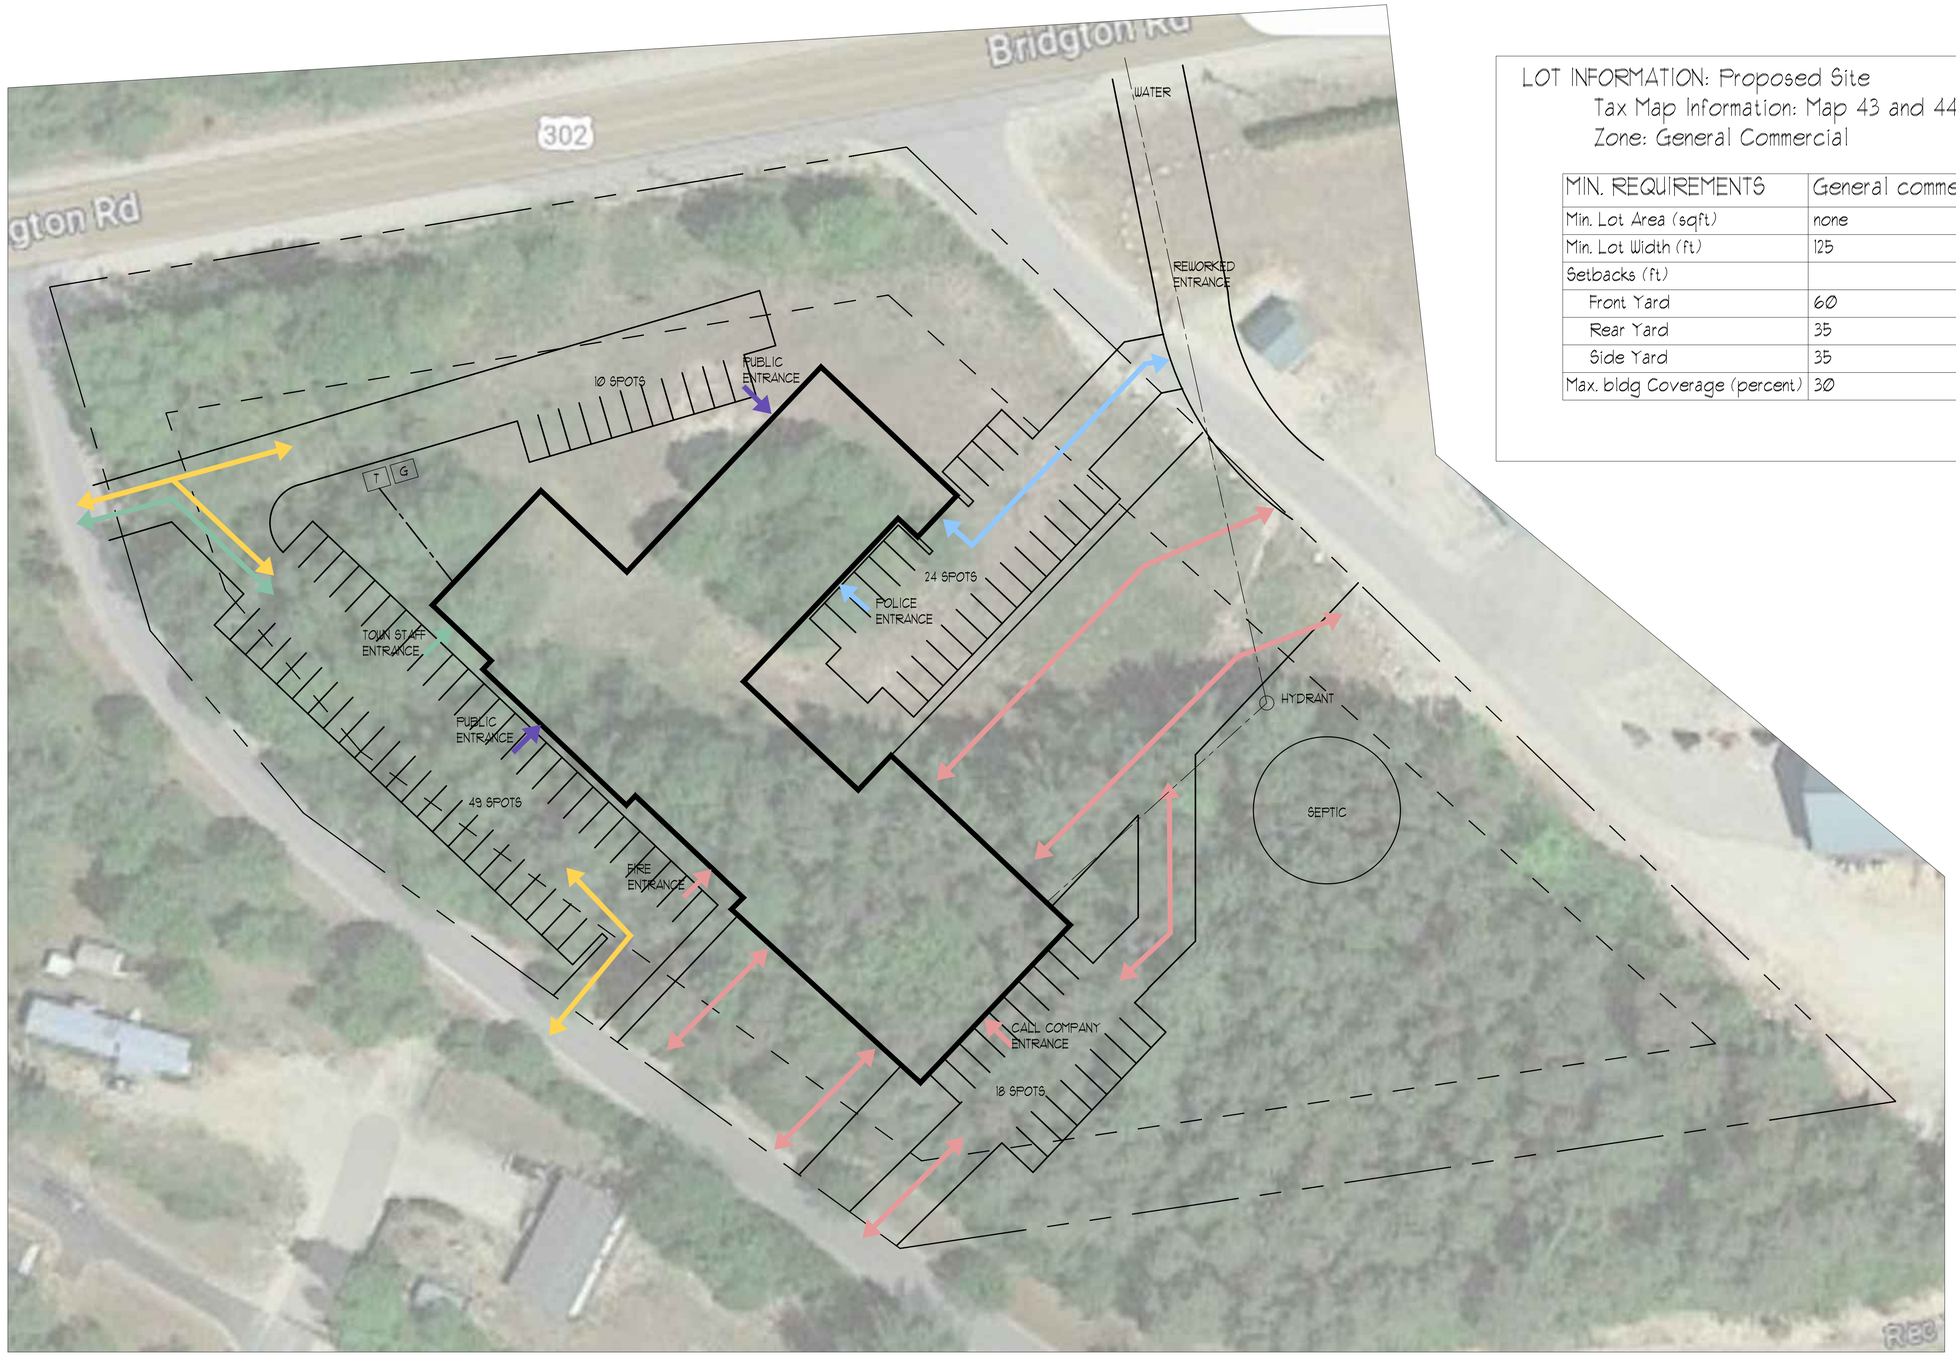

LOT INFORMATION: Proposed Site
Tax Map Information: Map 43 and 44
Zone: General Commercial

MIN. REQUIREMENTS	General commerical
Min. Lot Area (sqft)	none
Min. Lot Width (ft)	125
Setbacks (ft)	
Front Yard	60
Rear Yard	35
Side Yard	35
Max. bldg Coverage (percent)	30

1 SITE PLAN

0 30'

SCALE: 1" = 30'-0"

PORT CITY ARCHITECTURE
65 NEWBURY STREET
PORTLAND, ME 04101
207.761.9000
info@portcityarch.com
WWW.PORTCITYARCH.COM

CONSULTANTS

REVISIONS

No.	Description	Date

Fryeburg Municipal Complex

Fryeburg, Maine

SITE PLAN

Project Number	...
Date	December 6, 2023
Drawn by	CR
Checked by	ACH

A1.0

Scale

COPYRIGHT: Reuse or reproduction of the contents of this document is not permitted without written permission of PORT CITY ARCHITECTURE PA

IF THIS SHEET IS NOT 24 X 36 IT IS A REDUCED SCALE PRINT - SCALE ACCORDINGLY

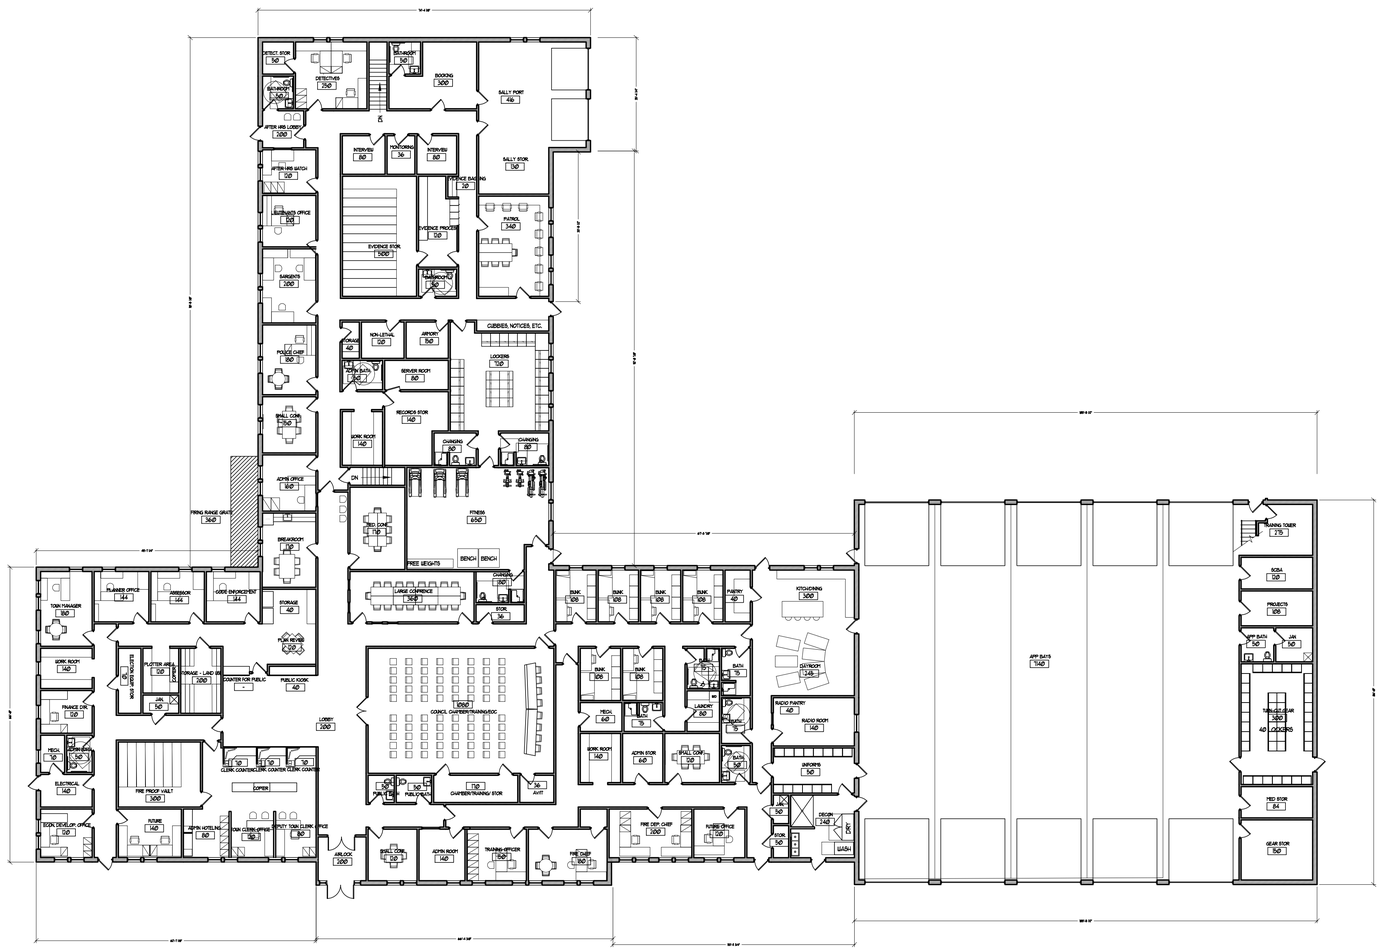

1 FLOOR PLAN - OVERALL

0 16'

SCALE: 1/16" = 1'-0"

PORT CITY ARCHITECTURE

65 NEWBURY STREET
PORTLAND, ME 04101
207.761.9000
info@portcityarch.com
WWW.PORTCITYARCH.COM

CONSULTANTS

REVISIONS

No.	Description	Date

Fryeburg Municipal Complex

Fryeburg, Maine

OVERALL FLOOR PLAN

Project Number	...
Date	December 6, 2023
Drawn by	CR
Checked by	ACH

A1.1

Scale

COPYRIGHT: Reuse or reproduction of the contents of this document is not permitted without written permission of PORT CITY ARCHITECTURE PA

IF THIS SHEET IS NOT 24 X 36 IT IS A REDUCED SCALE PRINT - SCALE ACCORDINGLY

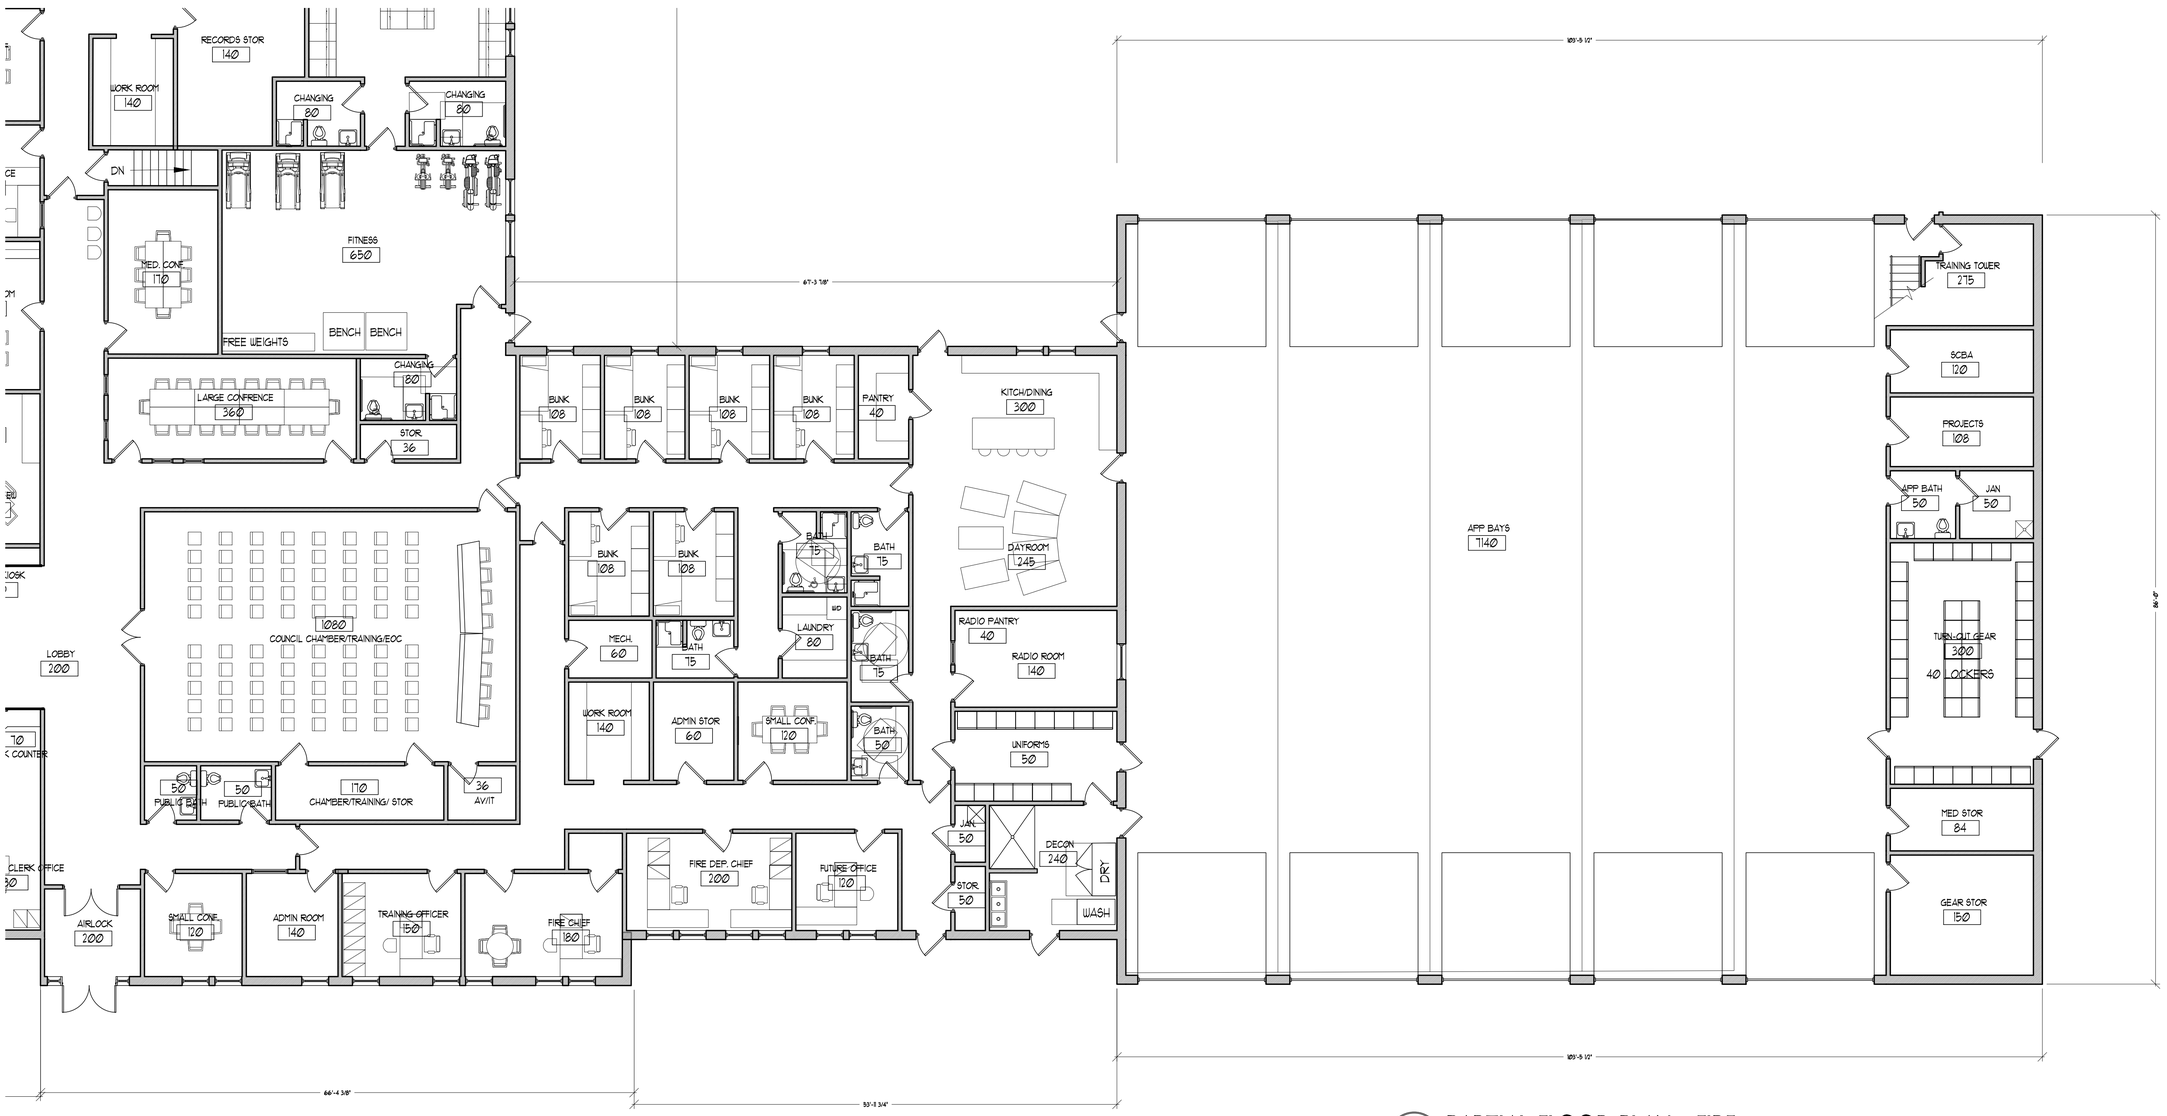

1 PARTIAL FLOOR PLAN - FIRE

0 8'

SCALE: 1/8" = 1'-0"

PORT CITY ARCHITECTURE

65 NEWBURY STREET
PORTLAND, ME 04101
207.761.9000
info@portcityarch.com
WWW.PORTCITYARCH.COM

CONSULTANTS

REVISIONS

No.	Description	Date

Fryeburg Municipal Complex

Fryeburg, Maine

PARTIAL FLOOR PLAN

Project Number	...
Date	December 6, 2023
Drawn by	CR
Checked by	ACH

A1.2

Scale

COPYRIGHT: Reuse or reproduction of the contents of this document is not permitted without written permission of PORT CITY ARCHITECTURE PA

IF THIS SHEET IS NOT 24 X 36 IT IS A REDUCED SCALE PRINT - SCALE ACCORDINGLY

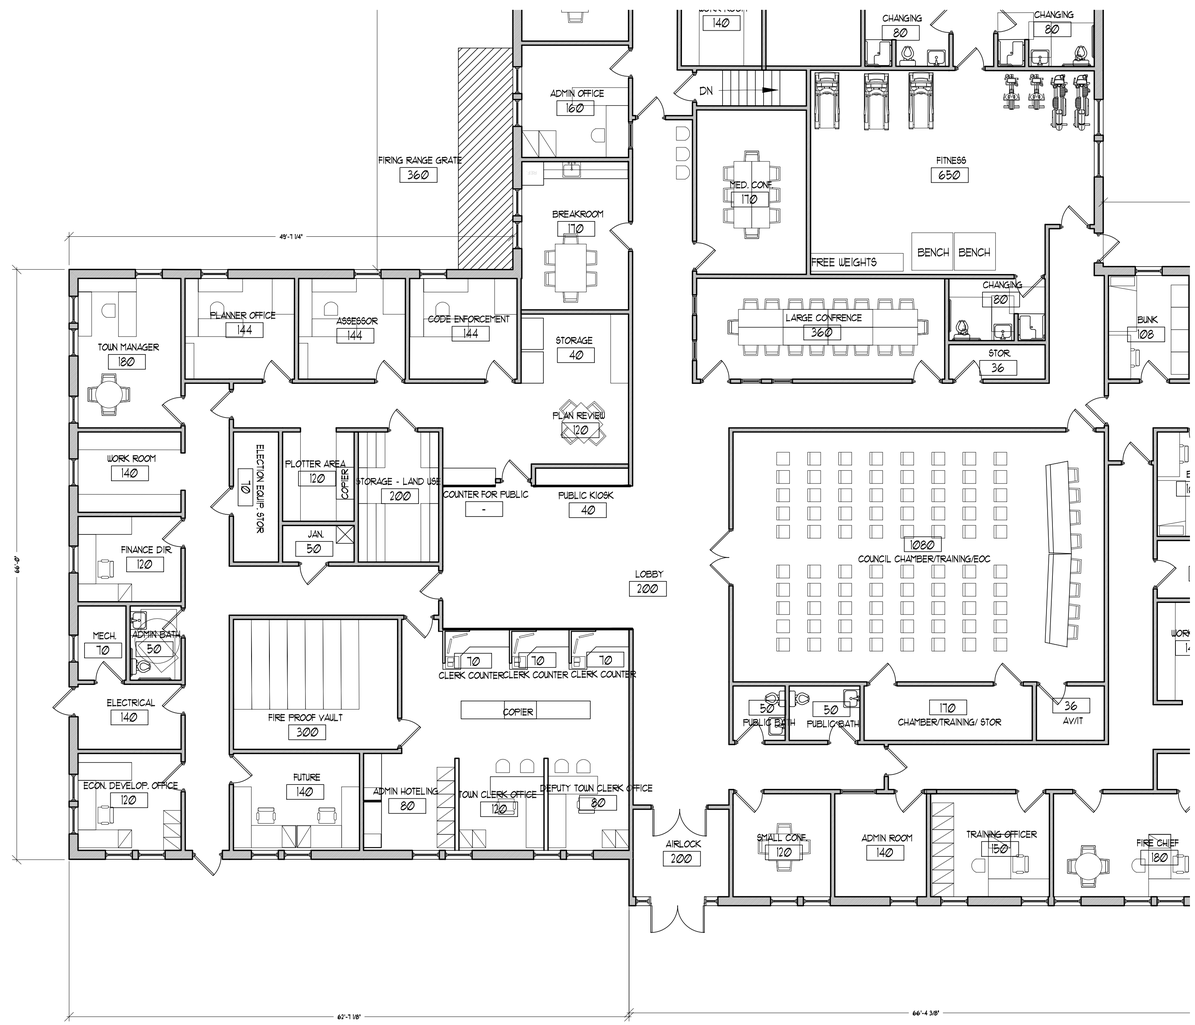

1 PARTIAL FLOOR PLAN - TOWN HALL AND COMMON

0 8' SCALE: 1/8" = 1'-0"

PORT CITY ARCHITECTURE

65 NEWBURY STREET
PORTLAND, ME 04101
207.761.9000
info@portcityarch.com
WWW.PORTCITYARCH.COM

CONSULTANTS

REVISIONS

No.	Description	Date

Fryeburg Municipal Complex

Fryeburg, Maine

PARTIAL FLOOR PLAN

Project Number	...
Date	December 6, 2023
Drawn by	CR
Checked by	ACH

A1.3

Scale

COPYRIGHT: Reuse or reproduction of the contents of this document is not permitted without written permission of PORT CITY ARCHITECTURE PA

IF THIS SHEET IS NOT 24 X 36 IT IS A REDUCED SCALE PRINT - SCALE ACCORDINGLY

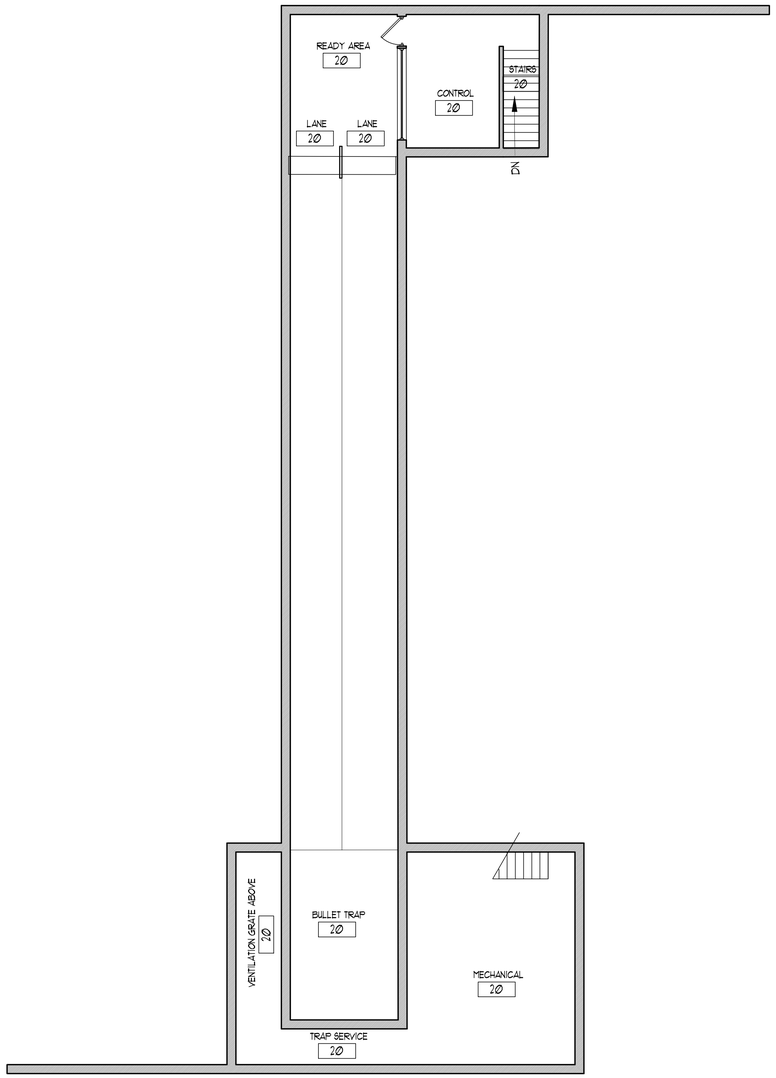

2 PARTIAL FLOOR PLAN - BASEMENT POLICE

0 8' SCALE: 1/8" = 1'-0"

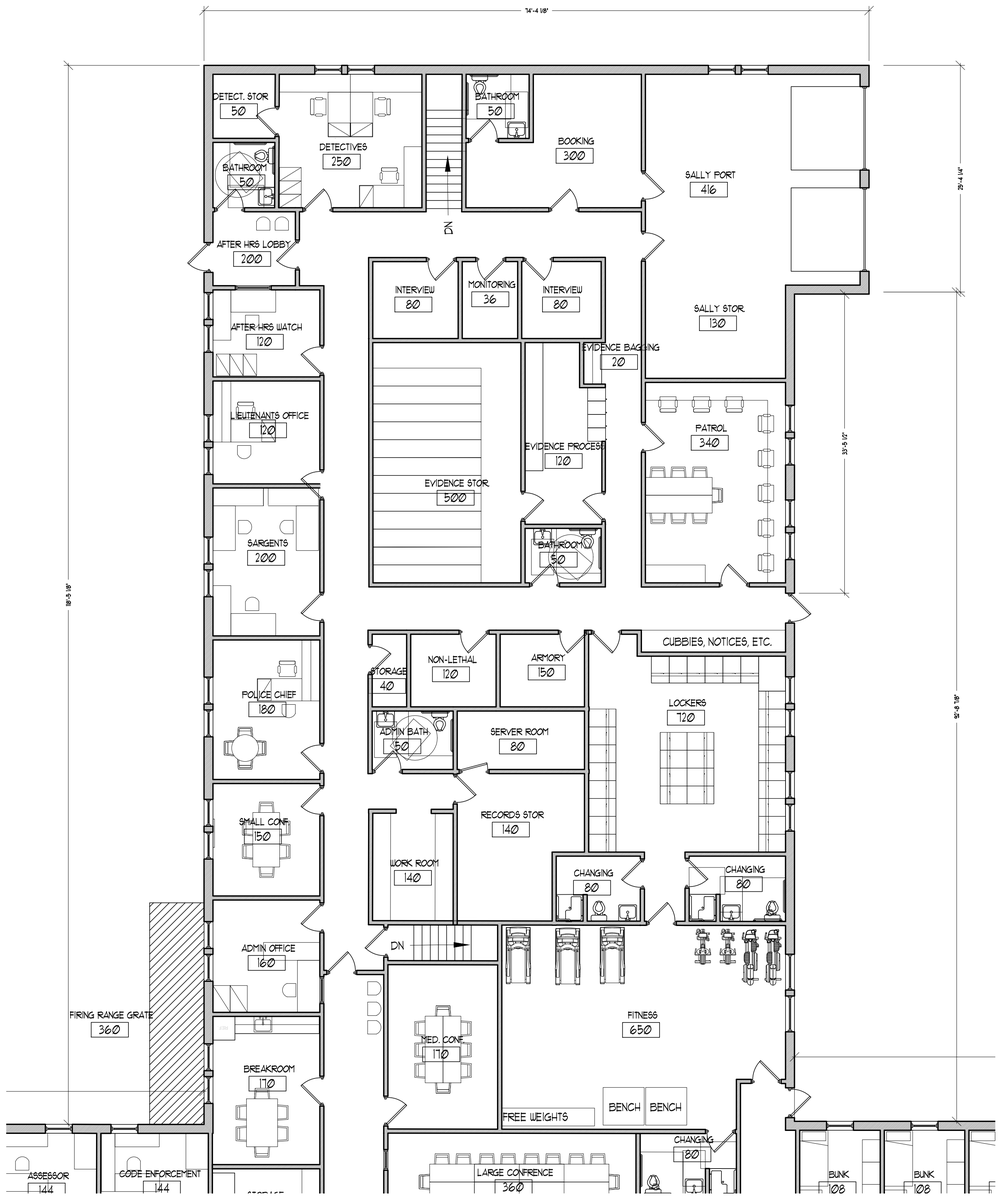

1 PARTIAL FLOOR PLAN - POLICE

0 8' SCALE: 1/8" = 1'-0"

PORT CITY ARCHITECTURE

65 NEWBURY STREET
PORTLAND, ME 04101
207.761.9000
info@portcityarch.com
WWW.PORTCITYARCH.COM

CONSULTANTS

REVISIONS

No.	Description	Date

Fryeburg Municipal Complex

Fryeburg, Maine

PARTIAL FLOOR PLAN

Project Number	...
Date	December 6, 2023
Drawn by	CR
Checked by	ACH

A1.4

Scale

COPYRIGHT: Reuse or reproduction of the contents of this document is not permitted without written permission of PORT CITY ARCHITECTURE PA